EASTER SUPPLY 250 7-77 45330

FIRE CLASSIFICATION NOTES:

1. INTERPRETATIONS OR VARIANCES:
   None obtained on this project
2. USE GROUP CLASSIFICATION:
   Use Group Classifications are A-4 Assembly - Schools, 2C Non-combustible construction
3. FIRE LIMIT STATUS:
   This construction is located outside of fire limits
4. FIRE WALLS, SEPARATION:
   Rated partitions on this project are shown on the Floor Plan and fire resistive chart on this sheet.
5. FIRE LANES
   Fire Lane Access - All major elevations.
6. FIRE GRADING
   Fire Grading - A-4 = 1½ hrs.
7. FIRE SUPPRESSION SYSTEM:
   Sprinkler heads are provided only in Janitor's Closets and in Mechanical Room.
8. FIRE ACCESS PANELS:
   None required this project
9. TOTAL AREA:
   Total new area this building is 10,898 sq. ft.
10. PERMISSIBLE AREAS: Area = 31,965 sq. ft. ACTUAL AREAS: Area = 10,898 sq. ft.

    Permissible area calculations shown above are based on counting Kindergarten Play Area as accessible Area.
11. ALL EXITS:
    See Plan this sht. For exit sign locations see Electrical Drawings
12. ALL EXITWAYS:
    None required on this project
13. OCCUPANCY EACH SPACE
    See Plan this sht.
14. GENERAL MEANS OF EGRESS:
    See Plan this sht.
15. SPECIAL MEANS OF EGRESS:
    See Plan this sht.
16. DOOR CAPACITIES:
    See Plan this sht.
17. ALL EXIT ACCESS PASSAGEWAYS:
    See Plan this sht.
18. TRAVEL DISTANCE PROVIDED:
    Allowable is 150 ft.
19. SYSTEMS:
    See Contract Drawings for additional information.

FLAME SPREAD RATINGS OF FINISH MATERIALS

FINISH MATERIAL	FLAME SPREAD RATING
ACT	SPECIFIED WITH CLASS 'A' RATING
CPT	INTERIOR DECORATION (NOT REQ'D. TO HAVE RATING) SPECIFIED TO COMPLY WITH FEDERAL FLAMMABILITY STANDARDS - SEE SPEC.
EJDP, EMB, PMB	ALL SPECIFIED PAINT TO BE CLASS 'A' (WHEN APPLIED OVER A NON-COMBUSTIBLE SUB-STRAIT).

FIRE RESISTANCE RATINGS OF STRUCTURAL ELEMENTS
(IN HOURS)

TYPE 2-C CONSTRUCTION

	REQ'D	PROVIDED
INTERIOR BEARING WALLS	0	RATING NOT REQ'D.
FIRE WALLS	2	SEE NOTE 1
FIRE DIVISIONS	1	SEE NOTE 1
FIRE ENCLOSURE OF EXITWAYS	2	NOT APPLICABLE
OTHER SHAFTS	2	NOT APPLICABLE
EXITWAY ACCESS HALLWAYS	0	RATING NOT REQ'D.
COLUMNS (SUPPORTING ONE FLOOR)	0	NOT APPLICABLE
COLUMNS (SUPPORTING TWO OR MORE FLOORS)	0	NOT APPLICABLE
GIRDERS (SUPPORTING ONE FLOOR)	0	NOT APPLICABLE
GIRDERS (SUPPORTING TWO OR MORE FLOORS)	0	NOT APPLICABLE
FLOOR CONSTRUCTION (INCLUDING BEAMS)	0	NOT APPLICABLE
ROOF CONSTRUCTION (15' OR LESS HEIGHT)	0	RATING NOT REQ'D.
ROOF TRUSSES & FRAMING (15'-20')	0	RATING NOT REQ'D.
ROOF TRUSSES & FRAMING (20' OR MORE)	0	NOT APPLICABLE

FIRE RES[illegible] ONSTRUCTION
(FOLLOWING ARE DESCRIPTIO[illegible] DESIGNATIONS ON THIS PROJECT)

DRAWING NOTE DESIGNATION	TEST NUMBER	RATING	WHERE USED	DESCRIPTION OF CONSTRUCTION *
FR-1	UNDERWRITERS' LAB INC. DESIGN NO. U904	1 HR	PARTITIONS AS DESIGNATED ON DRAWINGS	8" & 12" MASONRY UNITS, UNPLASTERED
FR-2	UNDERWRITERS' LAB INC. DESIGN NO. U904	2 HR	PARTITIONS AS DESIGNATED ON DRAWINGS	8" MASONRY UNITS, UNPLASTERED

NOTES:

* 1. THE 'DESCRIPTION OF CONSTRUCTION' IN THE 'FIRE RESISTIVE CONSTRUCTION' TABLE ABOVE IS A GENERAL DESCRIPTION. THE CONTRACTOR SHALL CONSTRUCT THE PARTITIONS SHOWN IN STRICT ACCORDANCE WITH THE U.L. DESIGN NUMBERS SHOWN IN THE TABLE. ALL U.L. RATINGS ARE EQUAL TO OR EXCEED REQ'D RATINGS FOR THIS PROJECT.
2. BUILT-UP ROOFING AS SPECIFIED SHALL HAVE A U.L. CLASS 'A' RATING FOR ROOF COVERING MATERIA

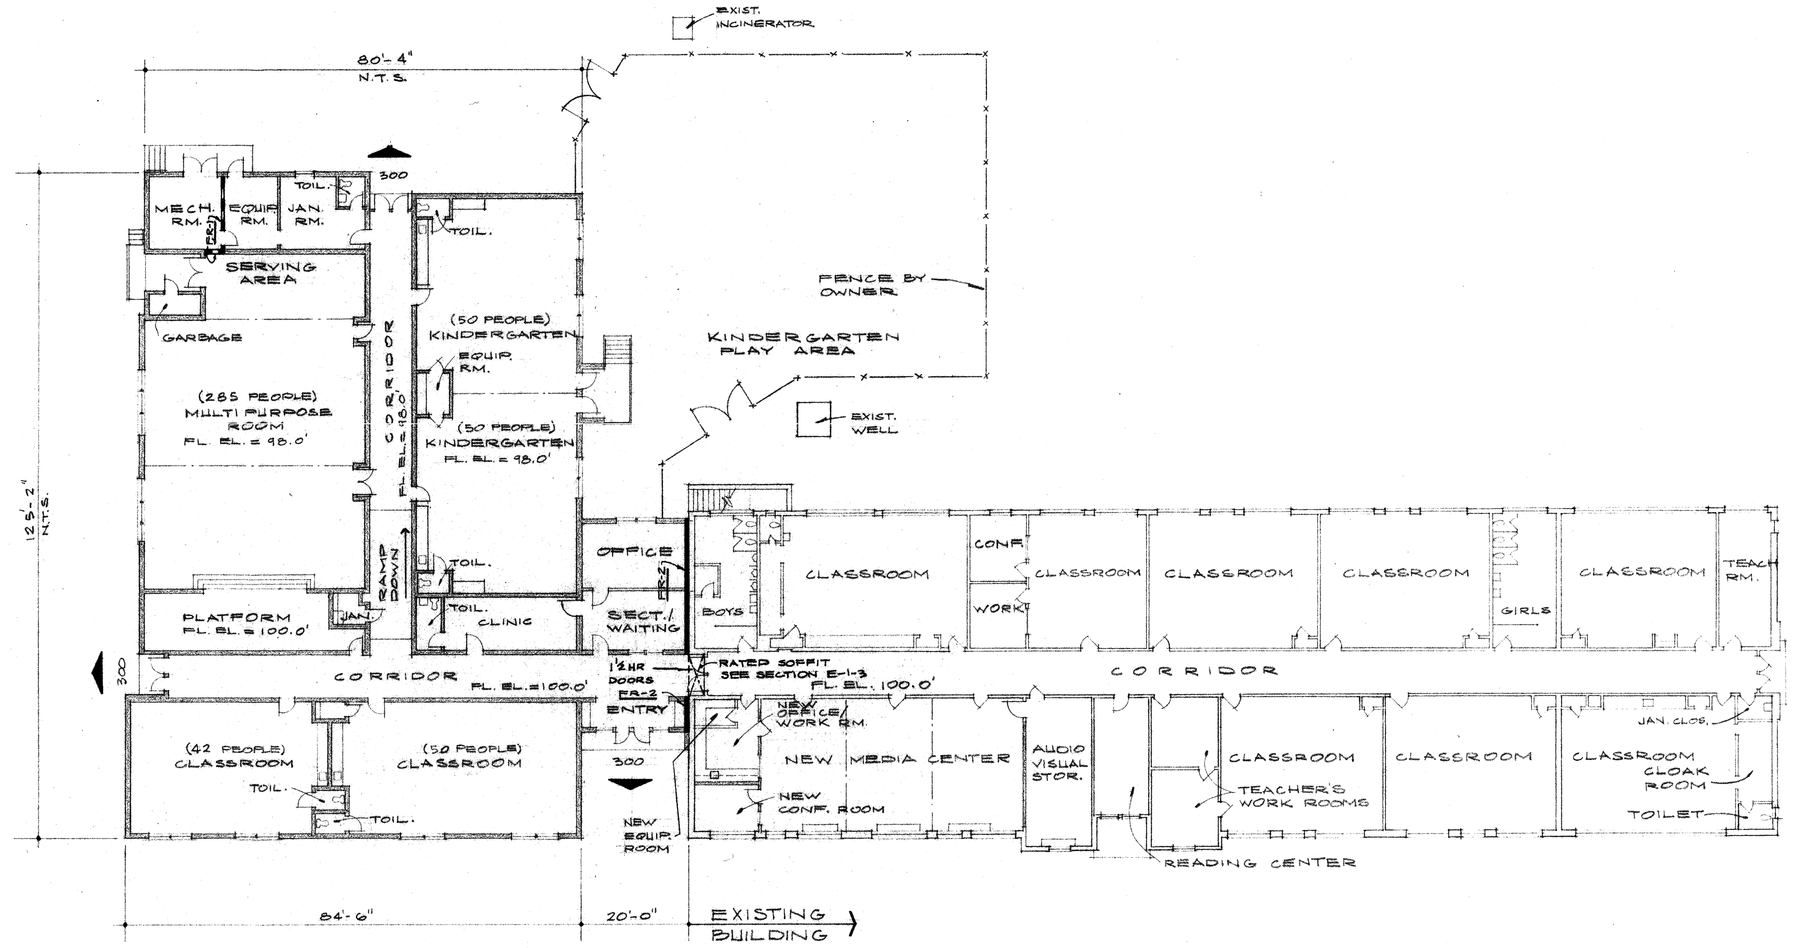

NEW ADDITION TOTAL AREA = 10898 S.F

FIRST FLOOR PLAN EXISTING TOTAL AREA = 12,120 S.F.
1/16" = 1'-0"

PROJECT NO. 32-298

REVISIONS

NORTH POINT

MATERIAL SYMBOLS

DETAIL SYMBOL (DETAIL NUMBER / LOCATION SHEET / DETAIL SHEET)

COMMONWEALTH OF VIRGINIA — D'EARCY P. DAVIS, JR. — CERTIFICATE No. 1026 — REGISTERED ARCHITECT

DAVIS AND ASSOCIATES A.I.A.
ARCHITECTS AND ENGINEERS 703/434-1346
110 NEWMAN AVE. - HARRISONBURG, VA. 22801

REVISED
DATE JAN. 3, 1978
DRAWN KG
CHECKED

ADDITION AND ALTERATION TO CUNNINGHAM DISTRICT ELEMENTARY SCHOOL
FLUVANNA CO., VIRGINIA

COMPREHENSIV[illegible] FLOOR PLA[illegible]