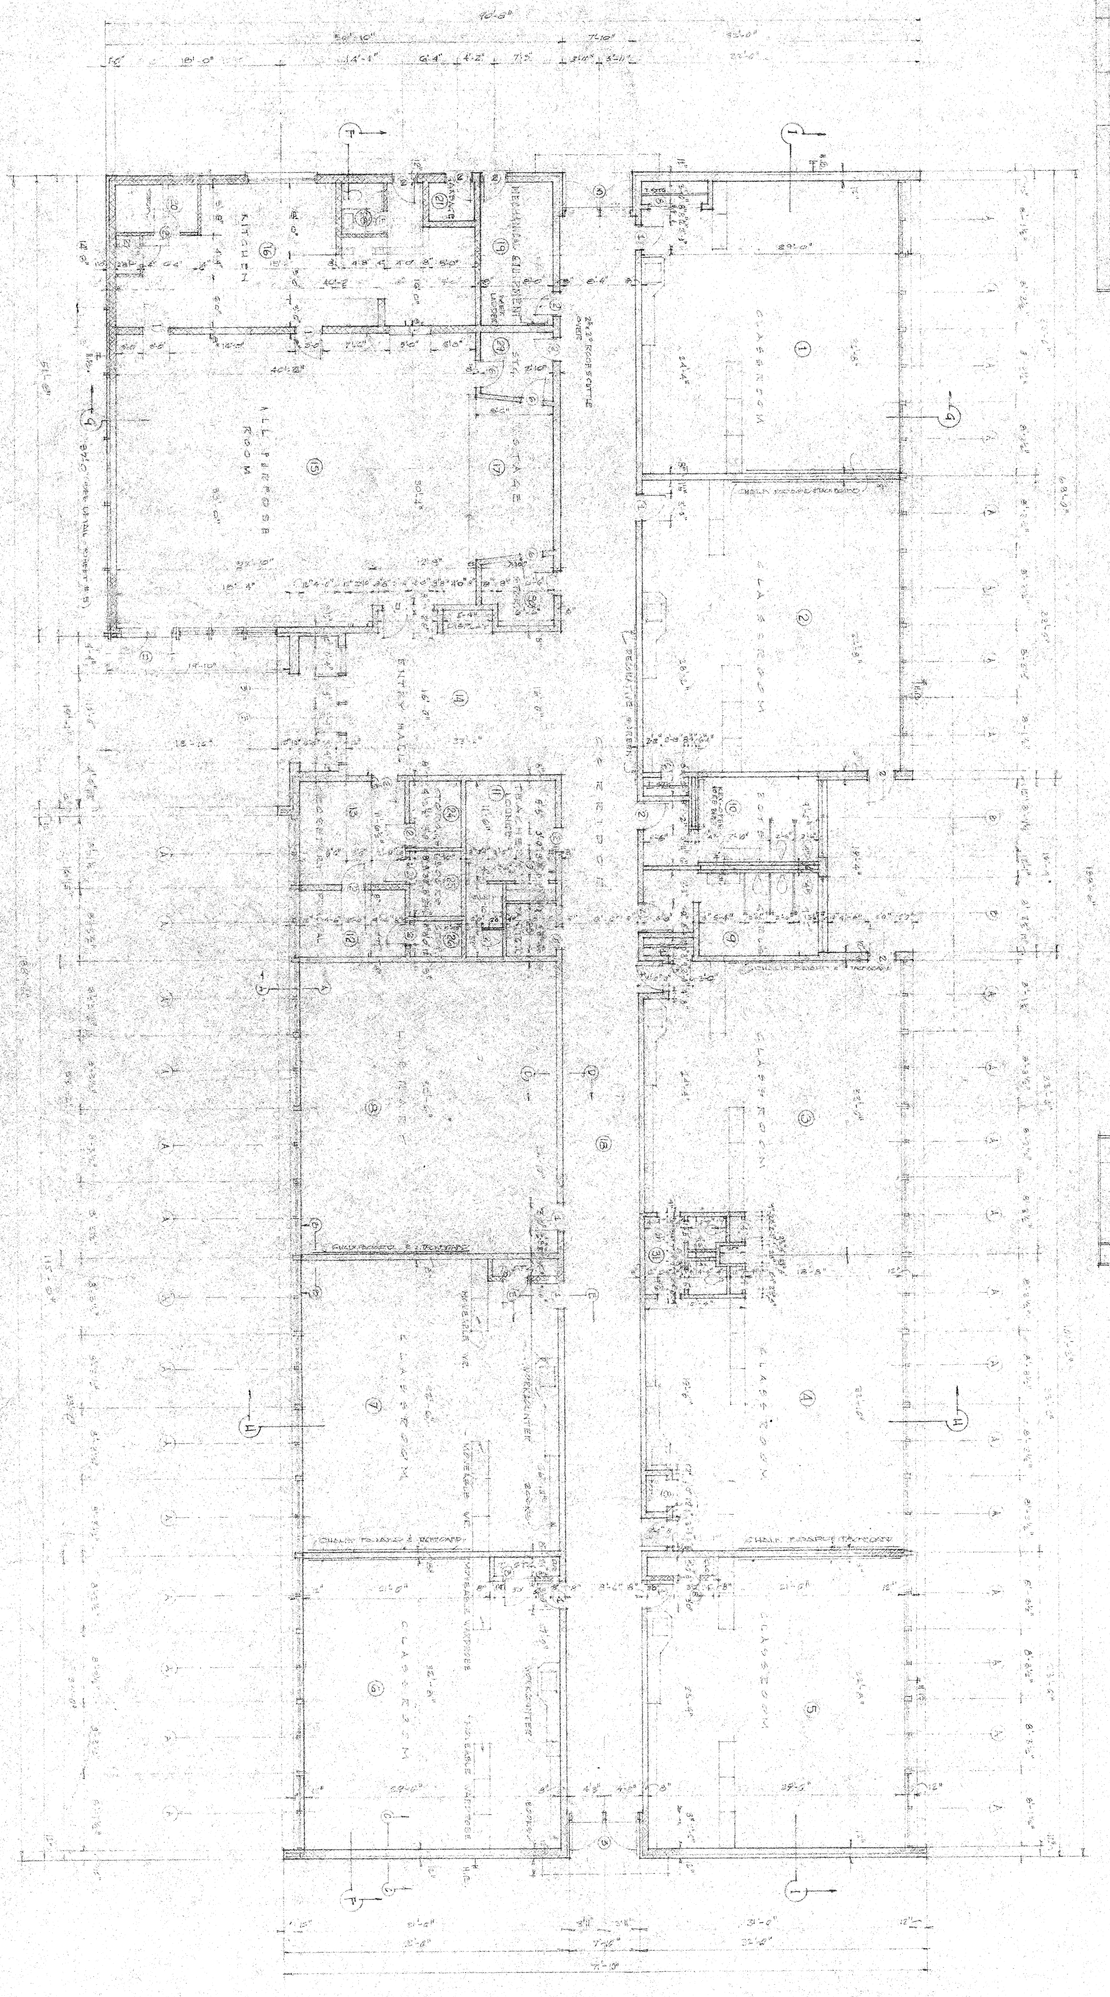

FINISH SCHEDULE

NO.	ROOM	FLOOR	BASE	CEILING	WALLS	REMARKS

DOOR SCHEDULE

NO.	SIZE	TYPE	REMARKS

1¾" SOLID BUTTERNUT DOORS WINDOWS

SEE MAIN ENTRANCE DETAILS


DESIGN SOIL BEARING PRESSURE = 2000 #sq.ft.

DATE	12-6-65
NO.	DATE REVISION

JOSEPH T. NORRIS
Architect

818 E. HIGH STREET
CHARLOTTESVILLE, VIRGINIA

FLOOR PLAN
COLUMBIA DIST. ELEMENTARY SCHOOL
FLUVANNA COUNTY
VIRGINIA
PROJECT NO. FLUV-67D

NOTE: THE CONTRACTOR SHALL CHECK ALL DIMENSIONS AT THE BUILDING & REPORT ANY INCONSISTENCIES TO THE ARCHITECT.

DRAWING NO. 3 of 16

COMMONWEALTH OF VIRGINIA
JOSEPH THOMAS NORRIS
REGISTERED ARCHITECT